SITE SECTION O - O

SCALE: 1:200
NOTE: SEE LANDSCAPE ARCHITECTS DRAWINGS FOR BOUNDARY TREATMENTS
SEE ARBORISTS REPORT FOR DETAIL ON EXISTING TREES
DOTTED RED LINE INDICATES SITE BOUNDARY

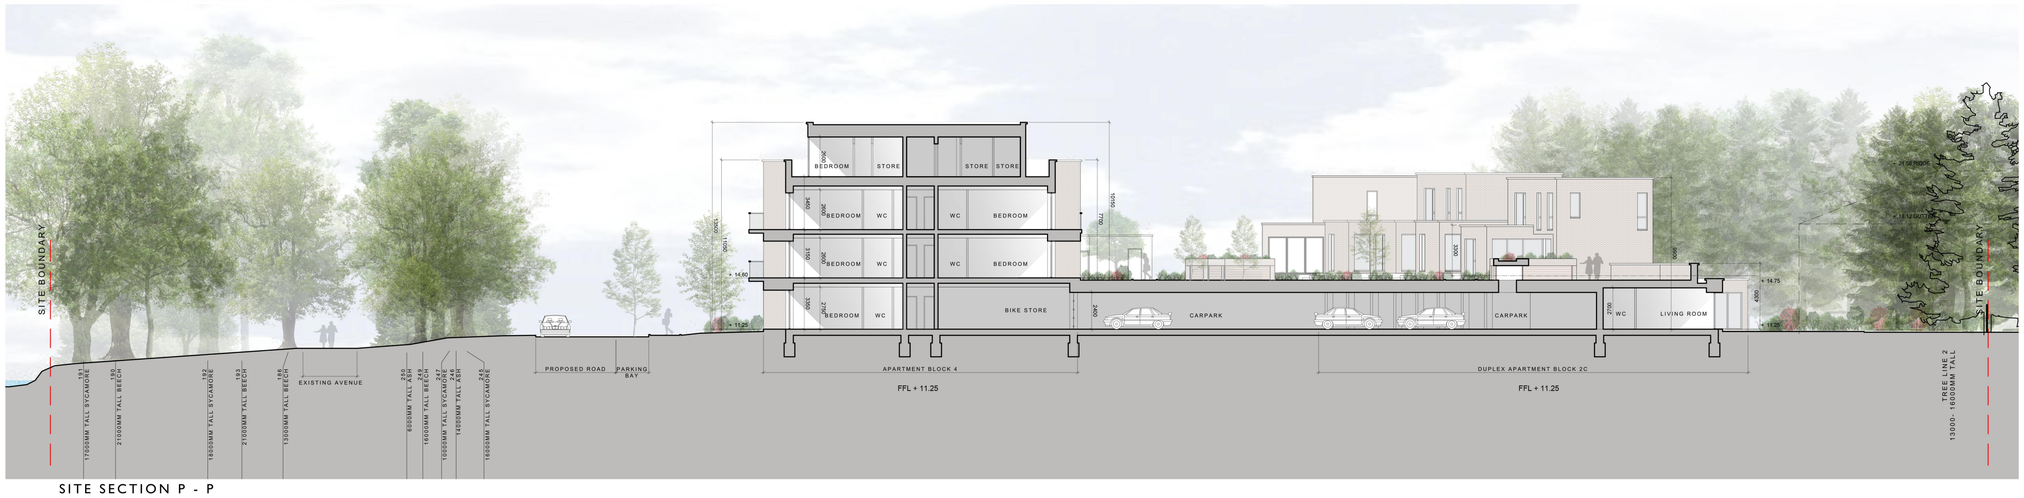

SITE SECTION P - P

SCALE: 1:200
NOTE: SEE LANDSCAPE ARCHITECTS DRAWINGS FOR BOUNDARY TREATMENTS
SEE ARBORISTS REPORT FOR DETAIL ON EXISTING TREES
DOTTED RED LINE INDICATES SITE BOUNDARY

SITE SECTION Q - Q

SCALE: 1:200
NOTE: SEE LANDSCAPE ARCHITECTS DRAWINGS FOR BOUNDARY TREATMENTS
SEE ARBORISTS REPORT FOR DETAIL ON EXISTING TREES
DOTTED RED LINE INDICATES SITE BOUNDARY

KEY PLAN

INDICATES POSITION OF SITE SECTIONS.

NOTE: NOT TO SCALE

© Ordnance Survey Ireland and Government of Ireland
Licence No. CYAL50248313

FOUNDATIONS:

REFER TO STRUCTURAL ENGINEER'S REPORT FOR FURTHER DETAILS ON STRUCTURE/FOUNDATION DESIGN

COPYRIGHT
1. This drawing is copyright.
2. Do not scale this drawing.
3. Any's and omissions to be immediately notified to Architect.
4. All dimensions to be checked on site.
5. To be read with relevant Engineers drawings.

revisions	date	inls

description: Auburn Site Sections The Avenue Sections O-O, P-P, & Q-Q	cad ref.: 11360-AUBURN\SHEETS\1902 P 014 drawing no.: 1902 P 014 rev'n.: P
job: DEVELOPMENT AT, AUBURN, MALAHIDE	scale: 1:200 A1 date: Mar '2022 drawn: KM checked: MC
client: KINWEST LIMITED	
issue: AUBURN SHD 2 PLANNING	

CONROY CROWE KELLY ARCHITECTS
65 MERRION SQUARE
DUBLIN 2
PHONE 6613990\1 FAX 6765715
E-MAIL info@cck.ie